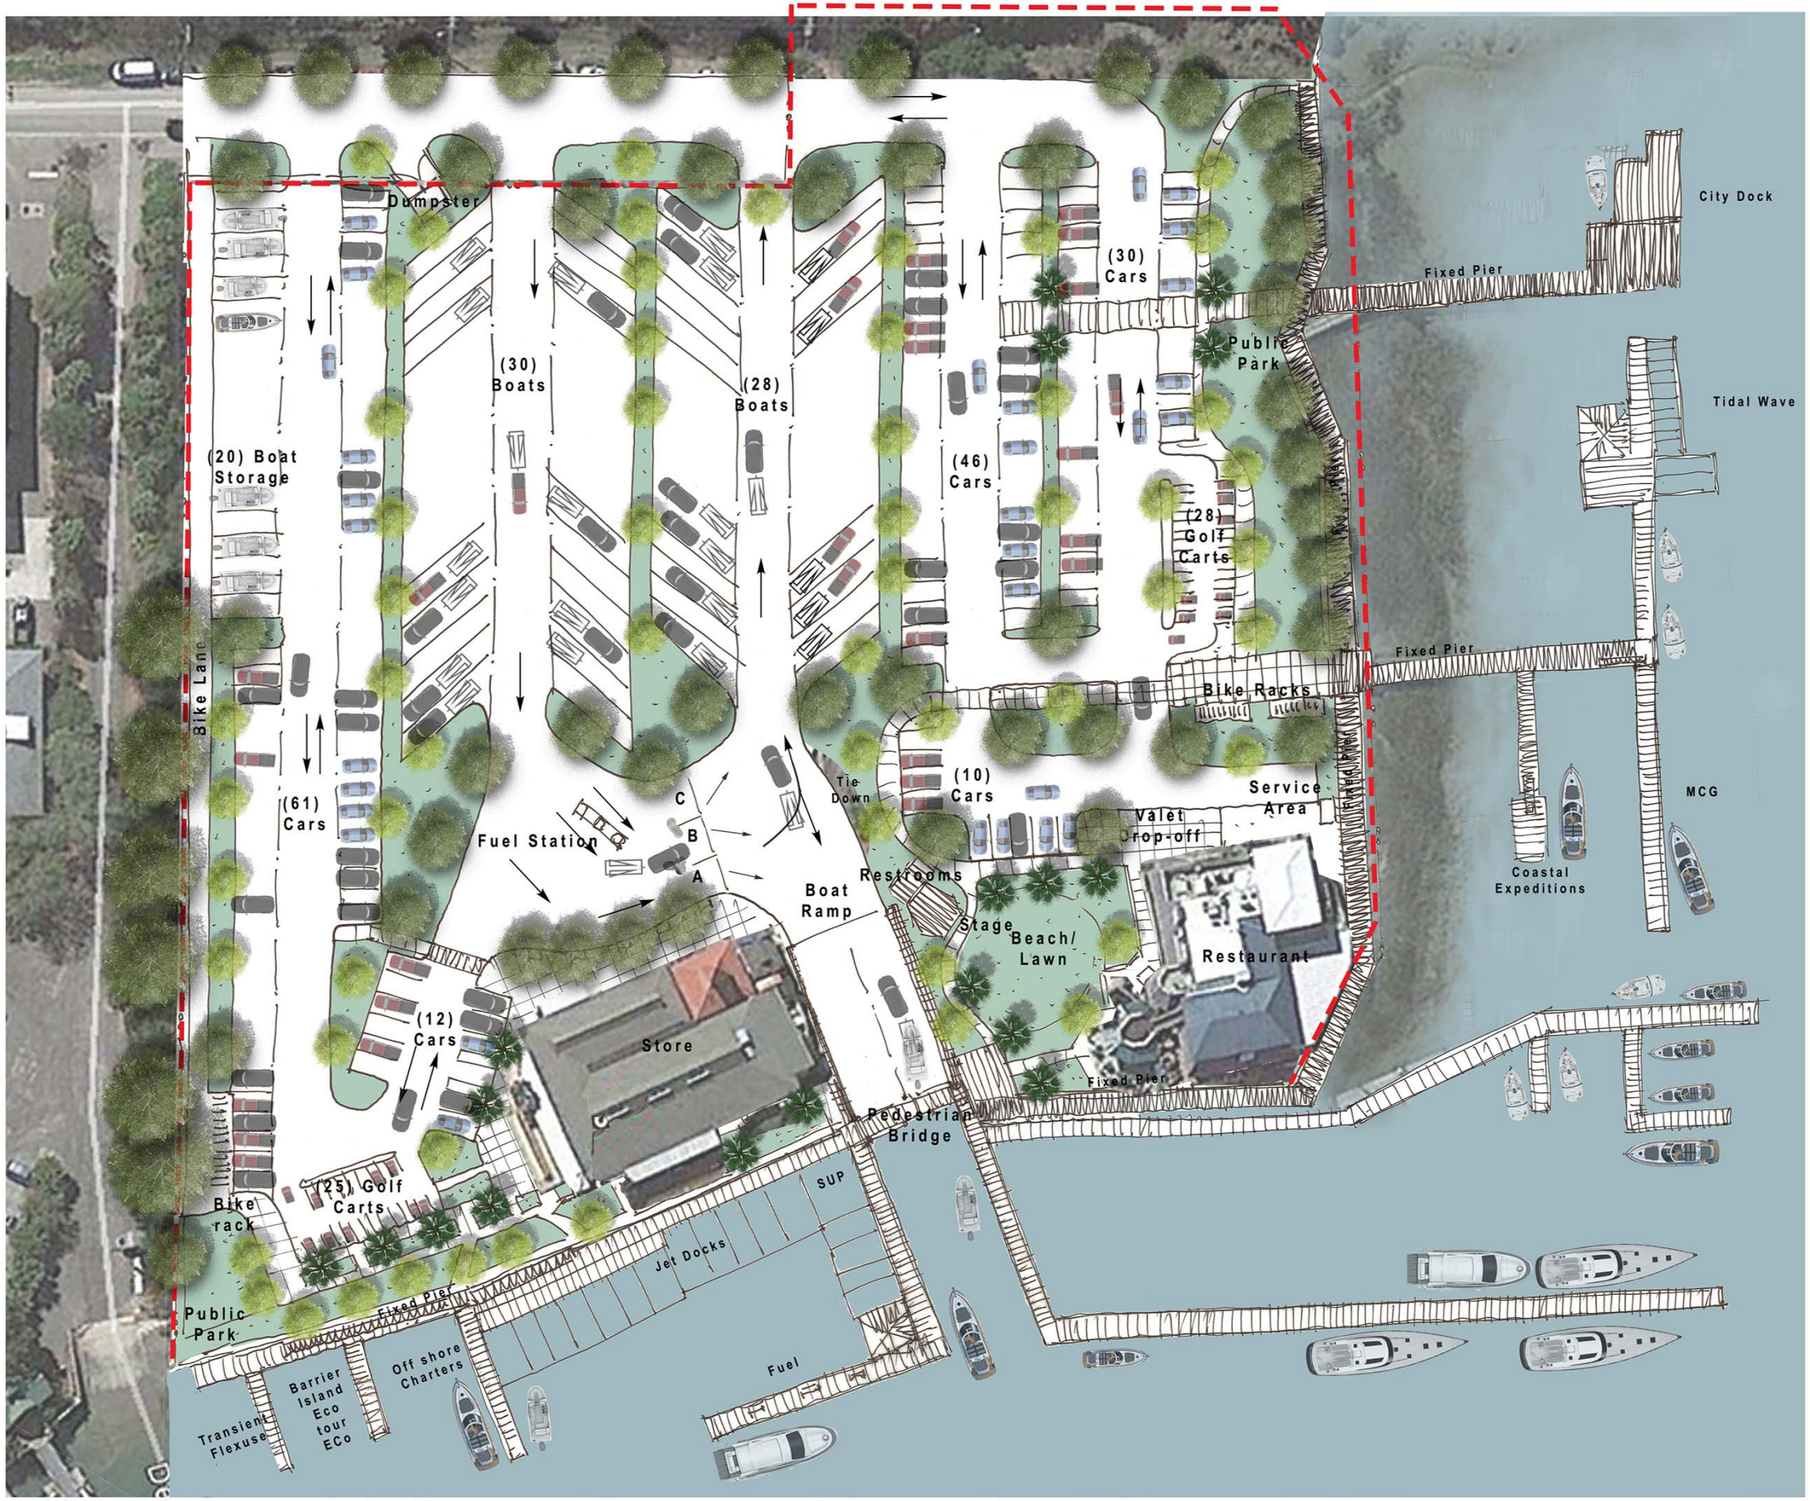

Proposed Marina Redevelopment

Isle of Palms South Carolina

Real Property/Tenants Scenario

scale:1”=30’-0”

DesignWorks

ATM APPLIED TECHNOLOGY & MANAGEMENT