PARKING SPACE COUNT	
PARKING TYPE	**APPROX. NUMBER OF SPACES**
CAR	150
GOLF CART	44
TRUCK/TRAILER (50')	26
TRUCK/TRAILER (40')	31
BOAT STORAGE	11
FLEX PARKING	9
TOTAL	271

NOTES:
CONTOURS ARE IN FEET AND REFERENCE MEAN LOW WATER BASED ON SURVEY DATED NOVEMBER 2016.

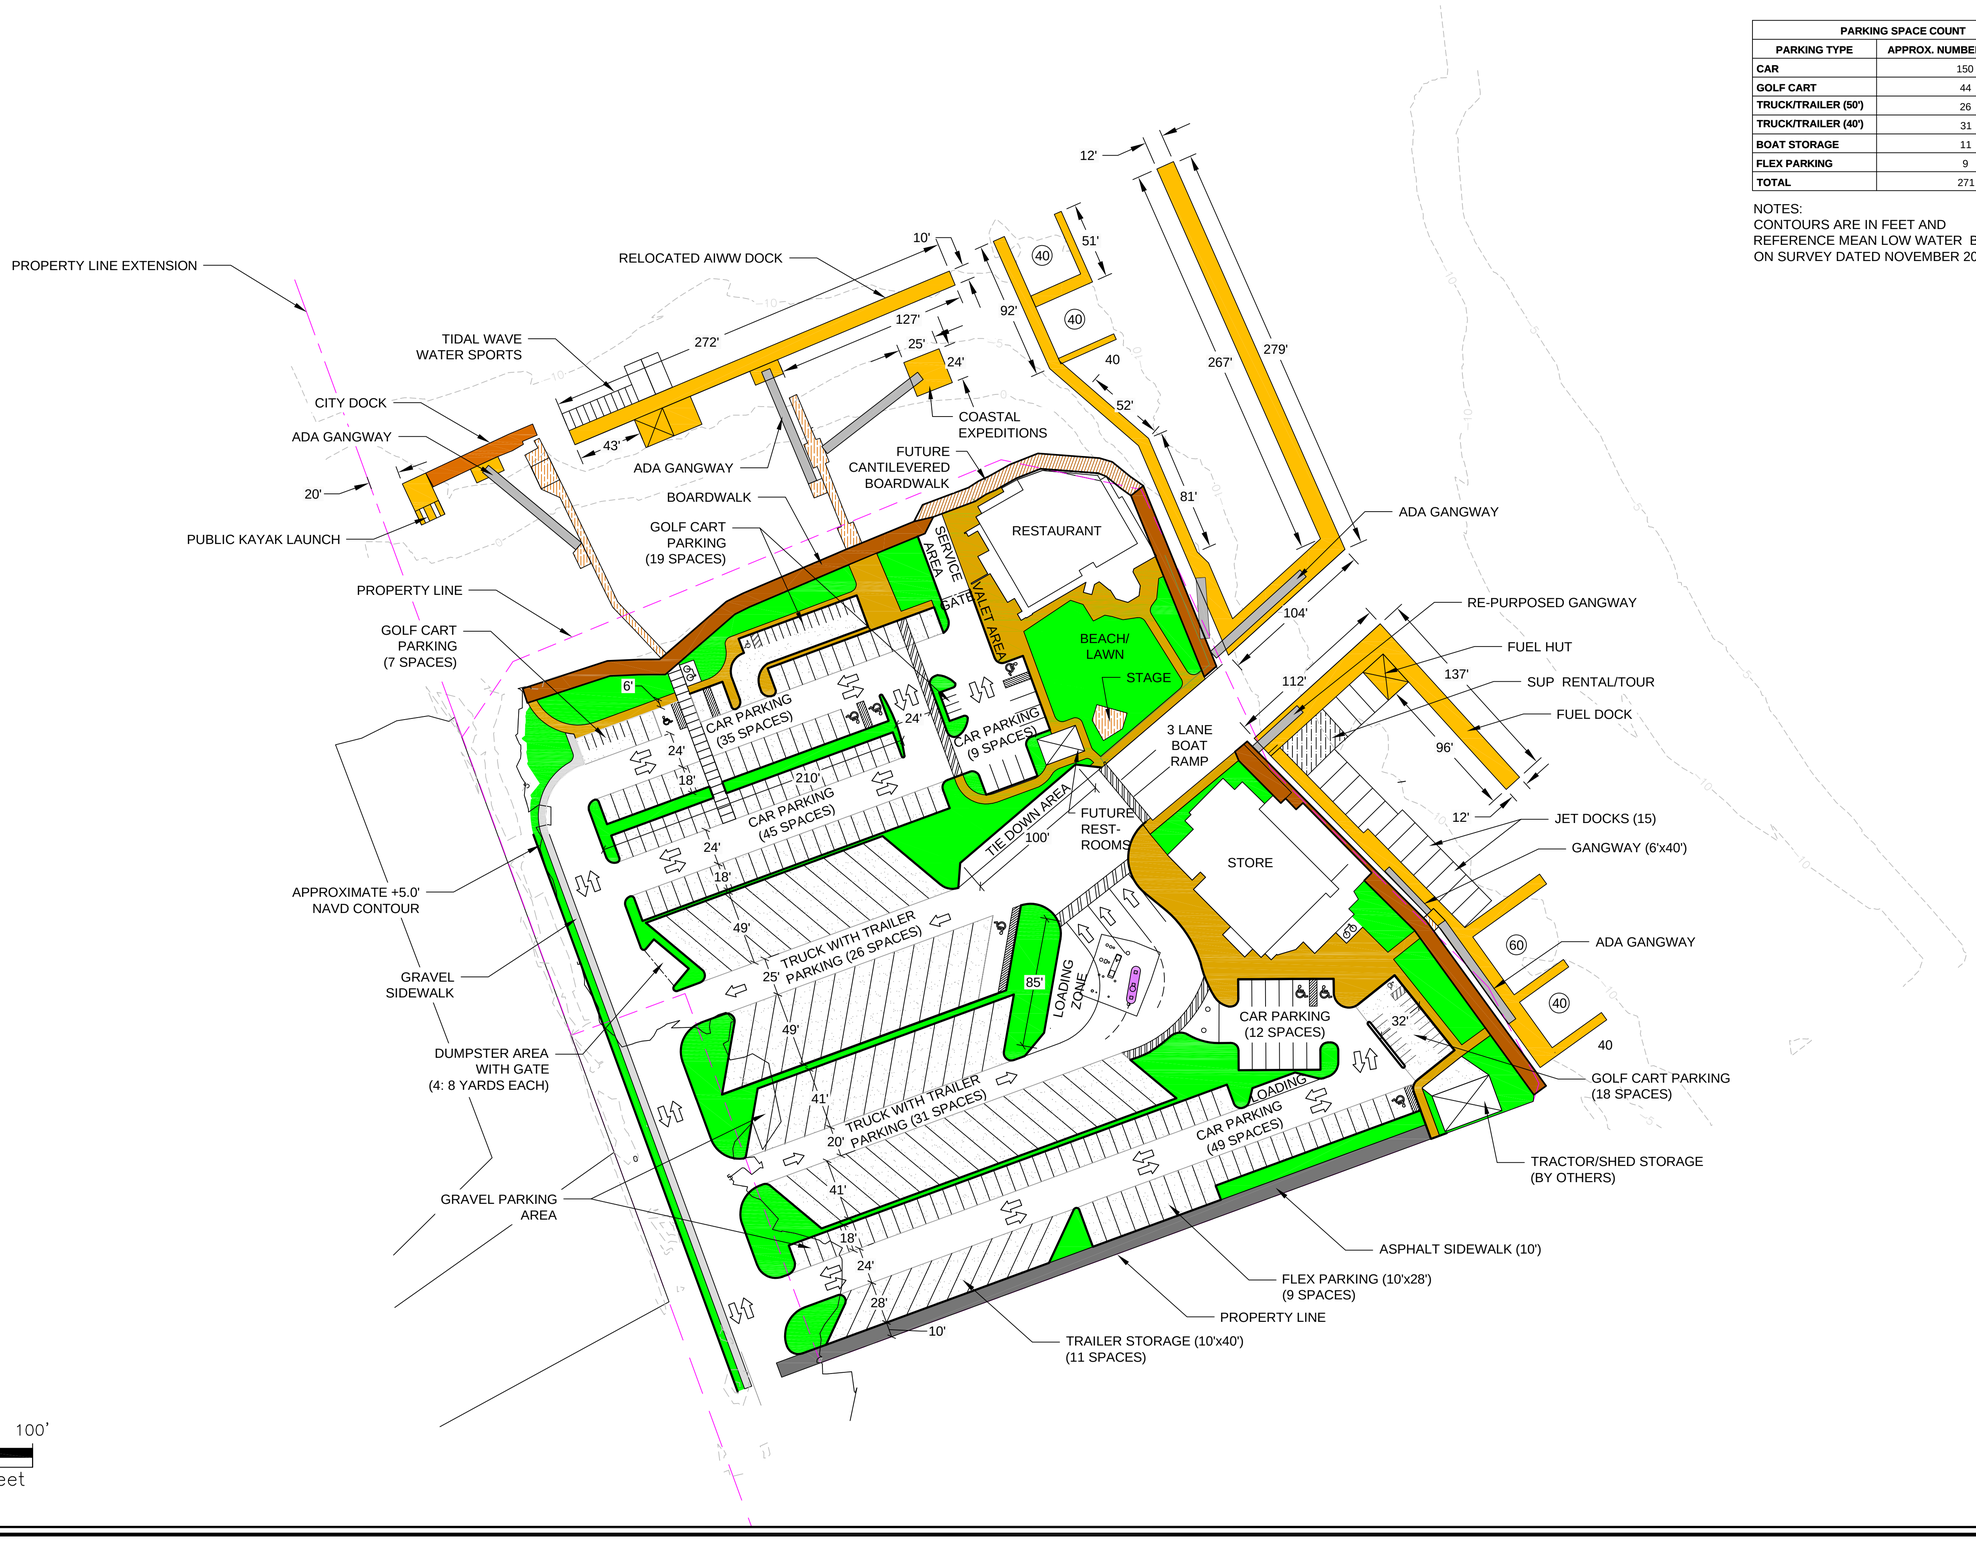

NOTE: THESE DRAWINGS AND DESIGNS ARE STRICTLY CONFIDENTIAL AND PROTECTED BY INTERNATIONAL COPYRIGHT LAW. DETAILS MUST NOT BE DISCLOSED, REPRODUCED OR COMMUNICATED TO A 3rd PARTY IN ANY FORM OR MANNER WITHOUT THE PRIOR WRITTEN APPROVAL OF APPLIED TECHNOLOGY & MANAGEMENT.

Xrefs Attached: WB40 [..\..\..\..\JMinin\Turning Templates\AASHTO 2001 (US)\WB40.dwg]
DP [N:\Projects\15-2843 Isle of Palms Marina\Drawings\Concept\15-2843 _ATM15-2843 IOP Arch to CAD-2017-07-13.dwg (2) Proposed 7/14/17

Signature

Date

REMARKS	REV. No.	DATE	DRAWN BY	CHKD BY
	4			
	3			
	2			
	1			

DESIGNED	DRAWN	CHECKED
KM	MM	KM
DATE:	JULY 14, 2017	
JOB NO.	15-2843	
SCALE:	1" = 50'	

PROPOSED MARINA REDEVELOPMENT

ISLE OF PALMS MARINA

Applied Technology & Management, Inc.
941 Houston Northcut Blvd.
Mt Pleasant SC. SC 29464
(843) 414-1040
Certificate of Authorization #00395

DRAWING NUMBER