| PARKING SPACE COUNT | |
|---|---|
| PARKING TYPE | APPROX. NUMBER OF SPACES |
| CAR | 146 |
| GOLF CART | 41 |
| TRUCK/TRAILER (50') | 26 |
| TRUCK/TRAILER (40') | 31 |
| BOAT STORAGE | 11 |
| FLEX PARKING | 9 |
| TOTAL | 264 |

NOTES:
CONTOURS ARE IN FEET AND
REFERENCE MEAN LOW WATER BASED
ON SURVEY DATED NOVEMBER 2016.

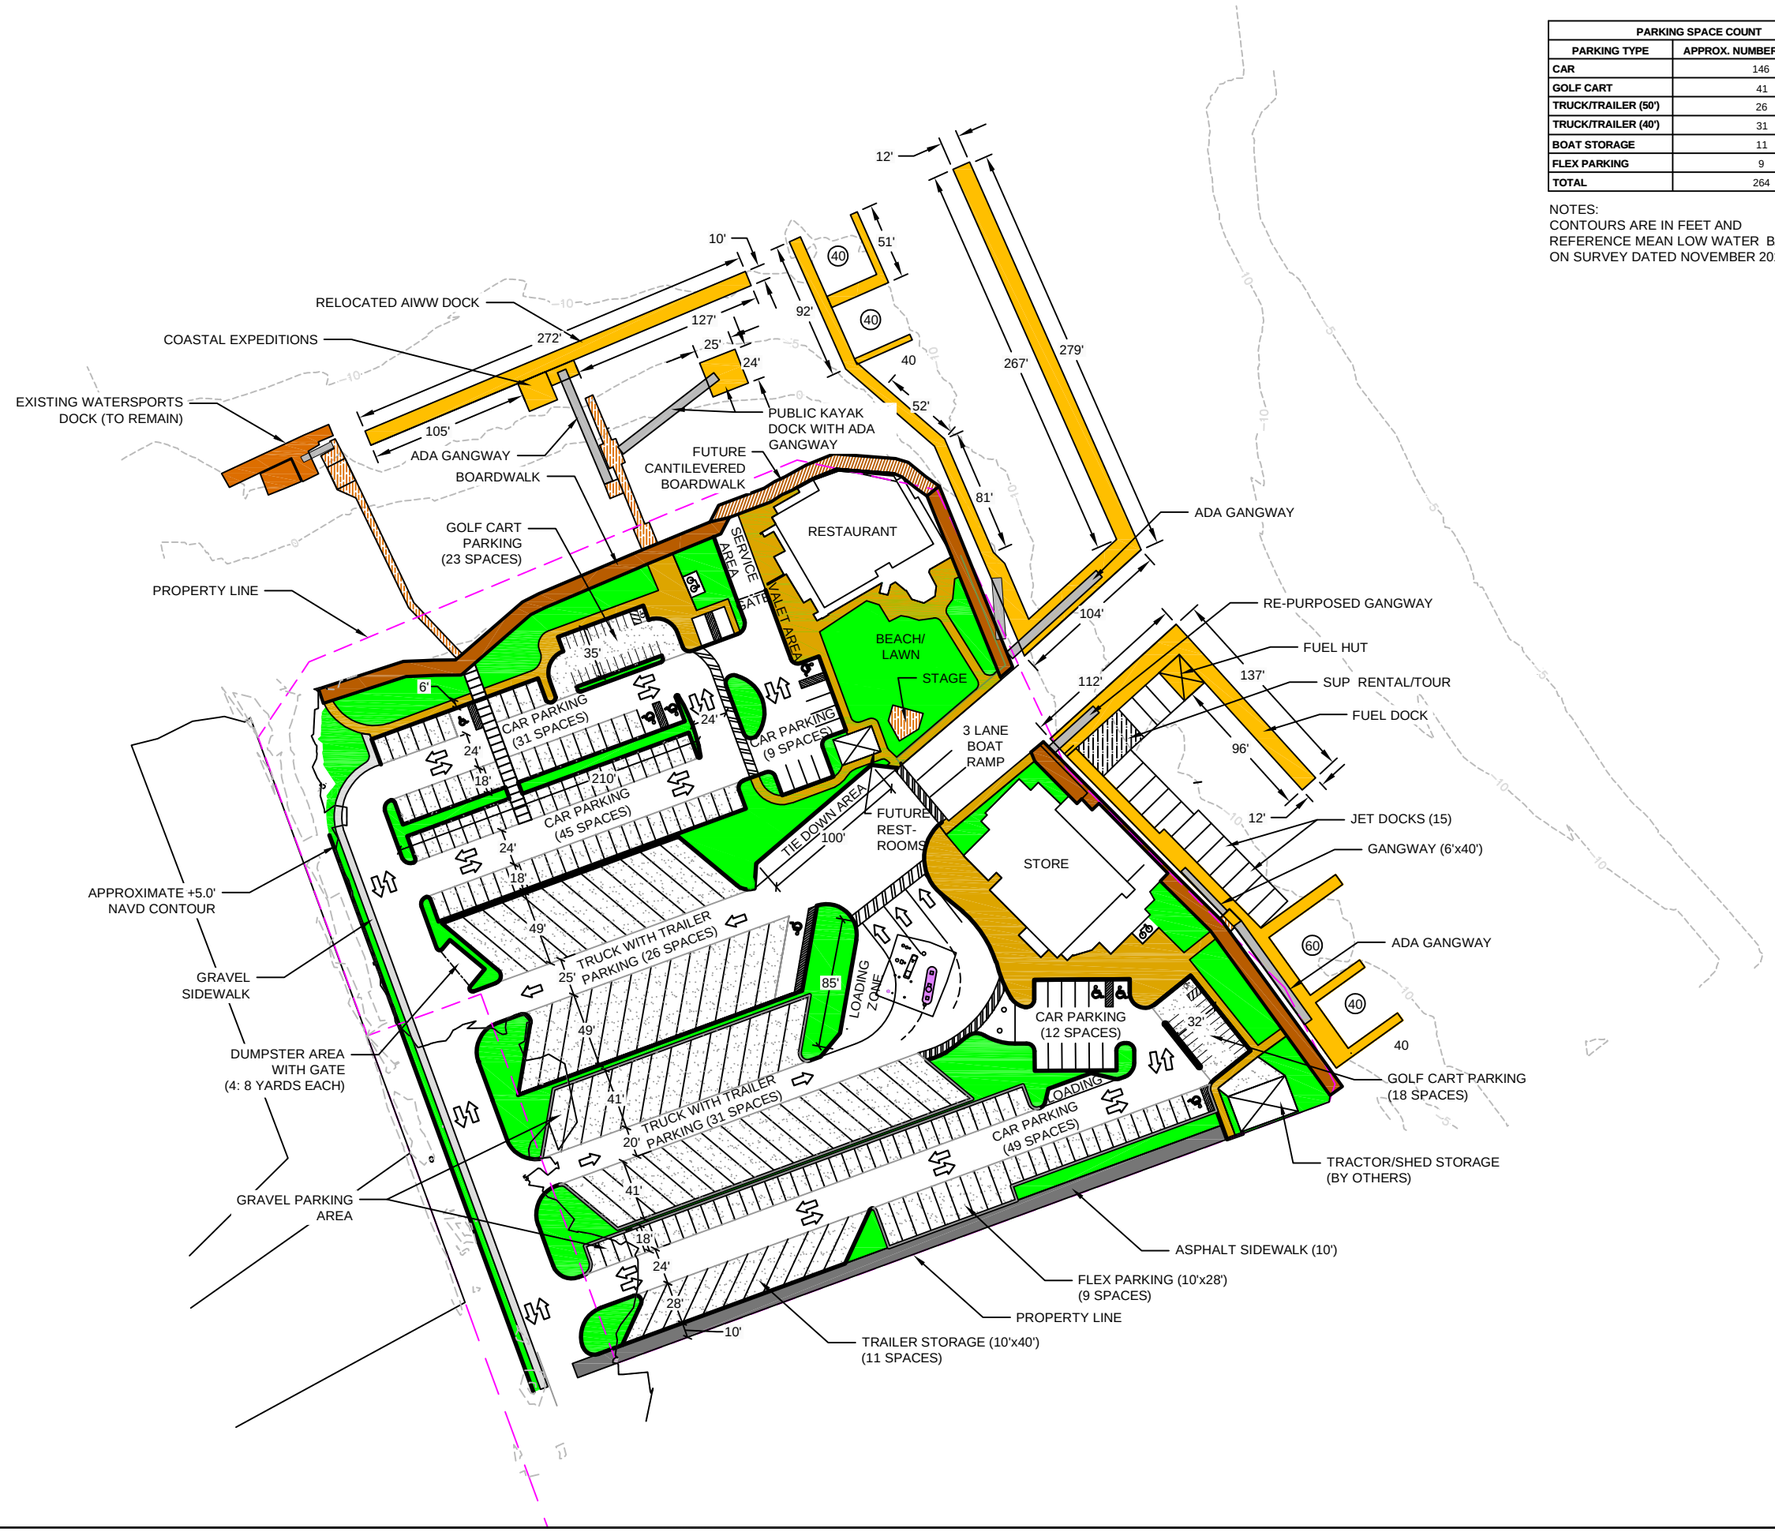


| REV. No. | DATE | DRAWN BY | CHKD BY | REMARKS |
|---|---|---|---|---|
| 4 | | | | |
| 3 | | | | |
| 2 | | | | |
| 1 | | | | |

Signature

Date

| DESIGNED | DRAWN | CHECKED |
|---|---|---|
| KM | MM | KM |

DATE: MAY 16, 2017

JOB NO. 15-2843

SCALE: 1" = 50'

PROPOSED MARINA REDEVELOPMENT

ISLE OF PALMS MARINA


Applied Technology & Management, Inc.
941 Houston Northcut Blvd.
Mt Pleasant SC. SC 29464
(843) 414-1040
Certificate of Authorization #00395


DRAWING NUMBER


Xrefs Attached= W9840 ( \ \ \ \ \JMrnet\Turning Templates\AASHTO 2001 (USW9840.dwg)
OPEN(s):s:\1528\843\Working\Rev Plans\ASHTO 2001 (USW9840.dwg)
NOTE: THESE DRAWINGS AND DESIGNS ARE STRICTLY CONFIDENTIAL AND PROTECTED BY INTERNATIONAL COPYRIGHT LAW. DETAILS MUST NOT BE DISCLOSED, REPRODUCED OR COMMUNICATED TO A 3rd PARTY IN ANY FORM OR MANNER WITHOUT THE PRIOR WRITTEN APPROVAL OF APPLIED TECHNOLOGY & MANAGEMENT.